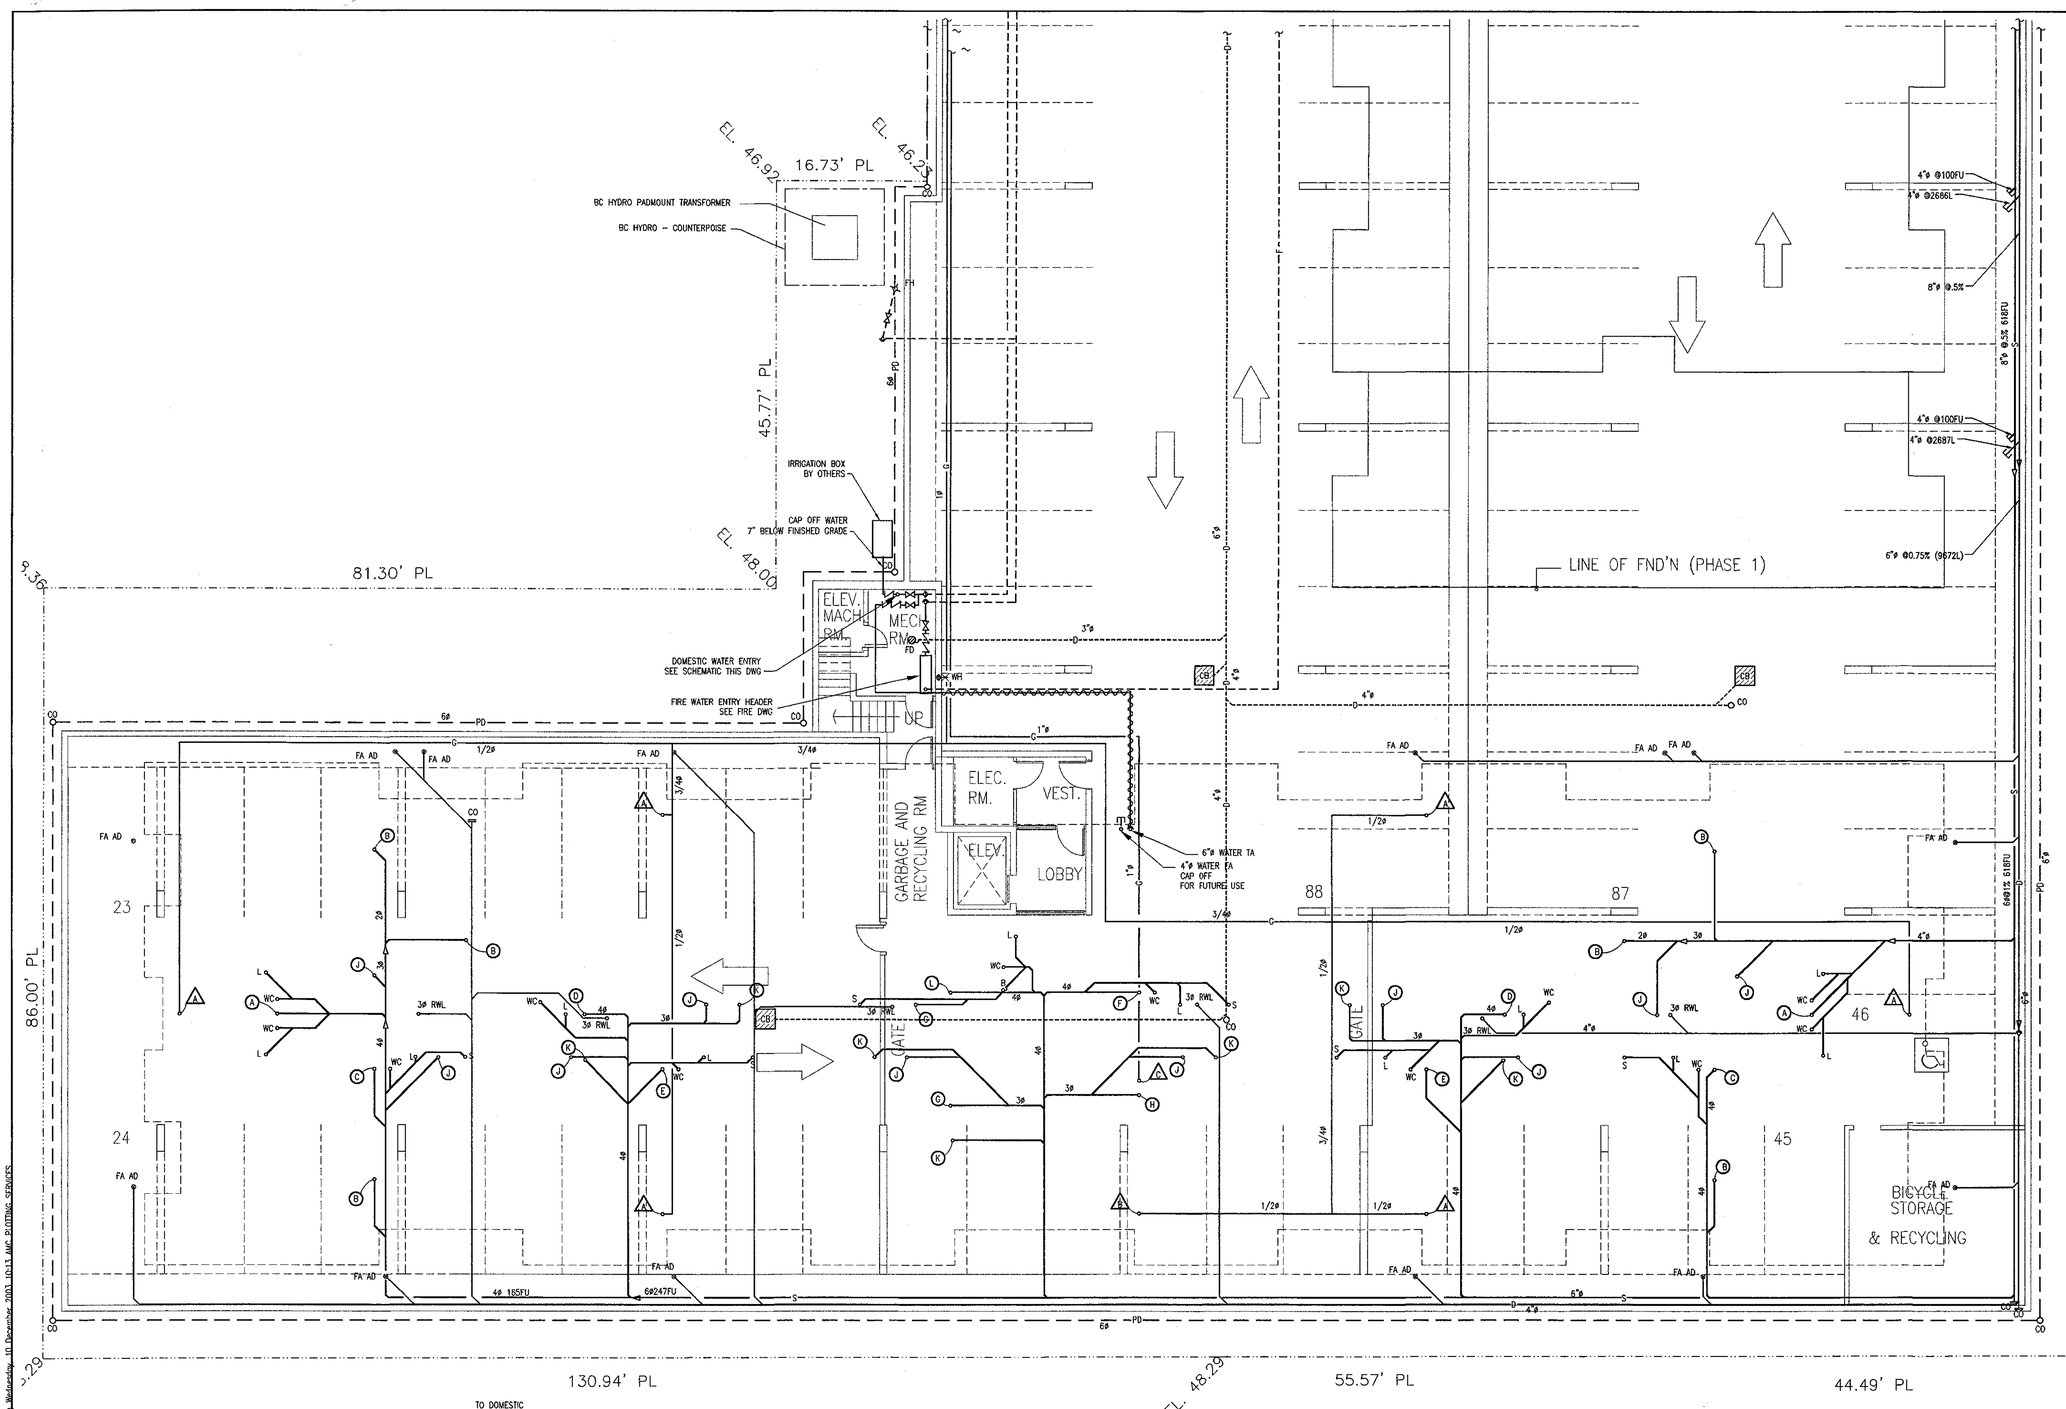

LEGEND

—V—	VENT (IN CEILING SPACE)
— PD—	PERIMETER DRAIN (UNDERGROUND/FLOOR)
—D—	DRAIN (ABOVE FLOOR)
-D-	DRAIN (UNDERGROUND/FLOOR)
—S—	SEWER (ABOVE FLOOR)
-S-	SEWER (UNDERGROUND/FLOOR)
—W—	WATER (ABOVE FLOOR)
-W-	WATER (UNDERGROUND/FLOOR)
—G—	GAS (ABOVE FLOOR)
-G-	GAS (UNDERGROUND/FLOOR)
~~	HEAT TRACE
△	GAS RISER
⊗	WATER RISER
⊗	SEWER STACK
M	WATER METER
⋈	VALVE
⋈	GLOBE VALVE
1"ø}1"ø}1/2"ø	CW}HW}HWR SIZES
AD	AREA DRAIN
CB	CATCH BASIN
CO	CLEAN OUT
CW	COLD WATER
FA	FROM ABOVE
FB	FROM BELOW
FD	FLOOR DRAIN
FDC	FIRE DEPARTMENT CONNECTION
HB	HOSE BIB
HW	HOT WATER
HWR	HOT WATER RECIRCULATION
HWT	HOT WATER TANK
INV	INVERT
RWL	RAIN WATER LEADER
TA	TO ABOVE
TB	TO BELOW
WH	WALL HYDRANT
B	BATH TUB
DW	DISH WASHER
L	LAVATORY
S	SINK
SH	SHOWER
W	WASHING MACHINE
WC	WATER CLOSET

NOTES:

1. SITE VERIFY EXISTING PIPING, EQUIPMENT, ETC.
2. ALL 6"ø SEWER & STORM LINES ARE AT A MINIMUM 0.75% SLOPE, ALL 4"ø SEWER & STORM LINES ARE AT A MINIMUM 1% SLOPE, AND ALL 3"ø AND UNDER ARE AT A MINIMUM 2% SLOPE UNLESS OTHERWISE INDICATED.
3. ALL GAS LINES SCHEDULE 40 @ 2 PSIG +/- 1 PSIG AND @ 1/2"ø UNLESS OTHERWISE INDICATED.

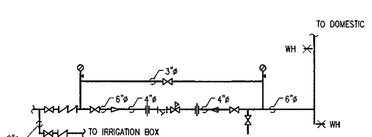

WATER ENTRY SCHEMATIC
NTS

SOUTH PARKING PLAN
SCALE 1/8"=1'-0"

NO.	DATE (DDMMMYY)	DESCRIPTION
1	04NOV03	ISSUED FOR BUILDING PERMIT

RECEIVED
DEC 10 2003
CITY OF VICTORIA
PERMITS & INSPECTIONS DIVISION

PROFESSIONAL ENGINEER — PROVINCE OF BRITISH COLUMBIA — M. W. DEMIDOW
DEC 10 2003

AVALON MECHANICAL CONSULTANTS LTD.
#4 1332A Government Street
Victoria, B.C. V8W 1X8
Telephone 384-4128
Fax 384-4134

JOB NAME: THE WING
109 WILSON ST., VICTORIA, B.C.

SHEET TITLE: SOUTH PARKING PLAN PLUMBING

SCALE: AS NOTED
DESIGNED BY: J.E.
DRAWN BY: J.E.
APPROVED BY: M.D.
DATE (DDMMMYY): 15OCT03
JOB NO.: 203079
SHEET: 2 of 11
DWG NO.: M-2

C:\203079\203079_Wilson_01\Drawings\M03-203079_SOUTH.dwg, Wednesday, 10 December 2003 10:11 AM, PLOTTING SERVICES