LEGEND

—V—	VENT (IN CEILING SPACE)
—PD—	PERIMETER DRAIN (UNDERGROUND/FLOOR)
—D—	DRAIN (ABOVE FLOOR)
—D—	DRAIN (UNDERGROUND/FLOOR)
—S—	SEWER (ABOVE FLOOR)
—S—	SEWER (UNDERGROUND/FLOOR)
—W—	WATER (ABOVE FLOOR)
—W—	WATER (UNDERGROUND/FLOOR)
—G—	GAS (ABOVE FLOOR)
—G—	GAS (UNDERGROUND/FLOOR)
WM	WATER METER
⋈	VALVE
CB	CATCH BASIN
CO	CLEAN OUT
EM	WATER METER
FA	FROM ABOVE
FB	FROM BELOW
FD	FLOOR DRAIN
FDC	FIRE DEPARTMENT CONNECTION
FH	FIRE HYDRANT
HB	HOSE BIB
INV	INVERT
SMH	SEWER MANHOLE
TA	TO ABOVE
TB	TO BELOW

NOTES:
1. SITE VERIFY EXISTING PIPING, EQUIPMENT, ETC.
2. ALL 4"Ø SEWER & STORM LINES ARE AT A MINIMUM 0.75% SLOPE, ALL 4"Ø SEWER & STORM LINES ARE AT A MINIMUM 1% SLOPE, AND ALL 3"Ø AND UNDER ARE AT A MINIMUM 2% SLOPE UNLESS OTHERWISE INDICATED.
3. ALL GAS LINES SCHEDULE 40 @ 2 PSIG +/- 1 PSIG AND @ 1/2"Ø UNLESS OTHERWISE INDICATED.

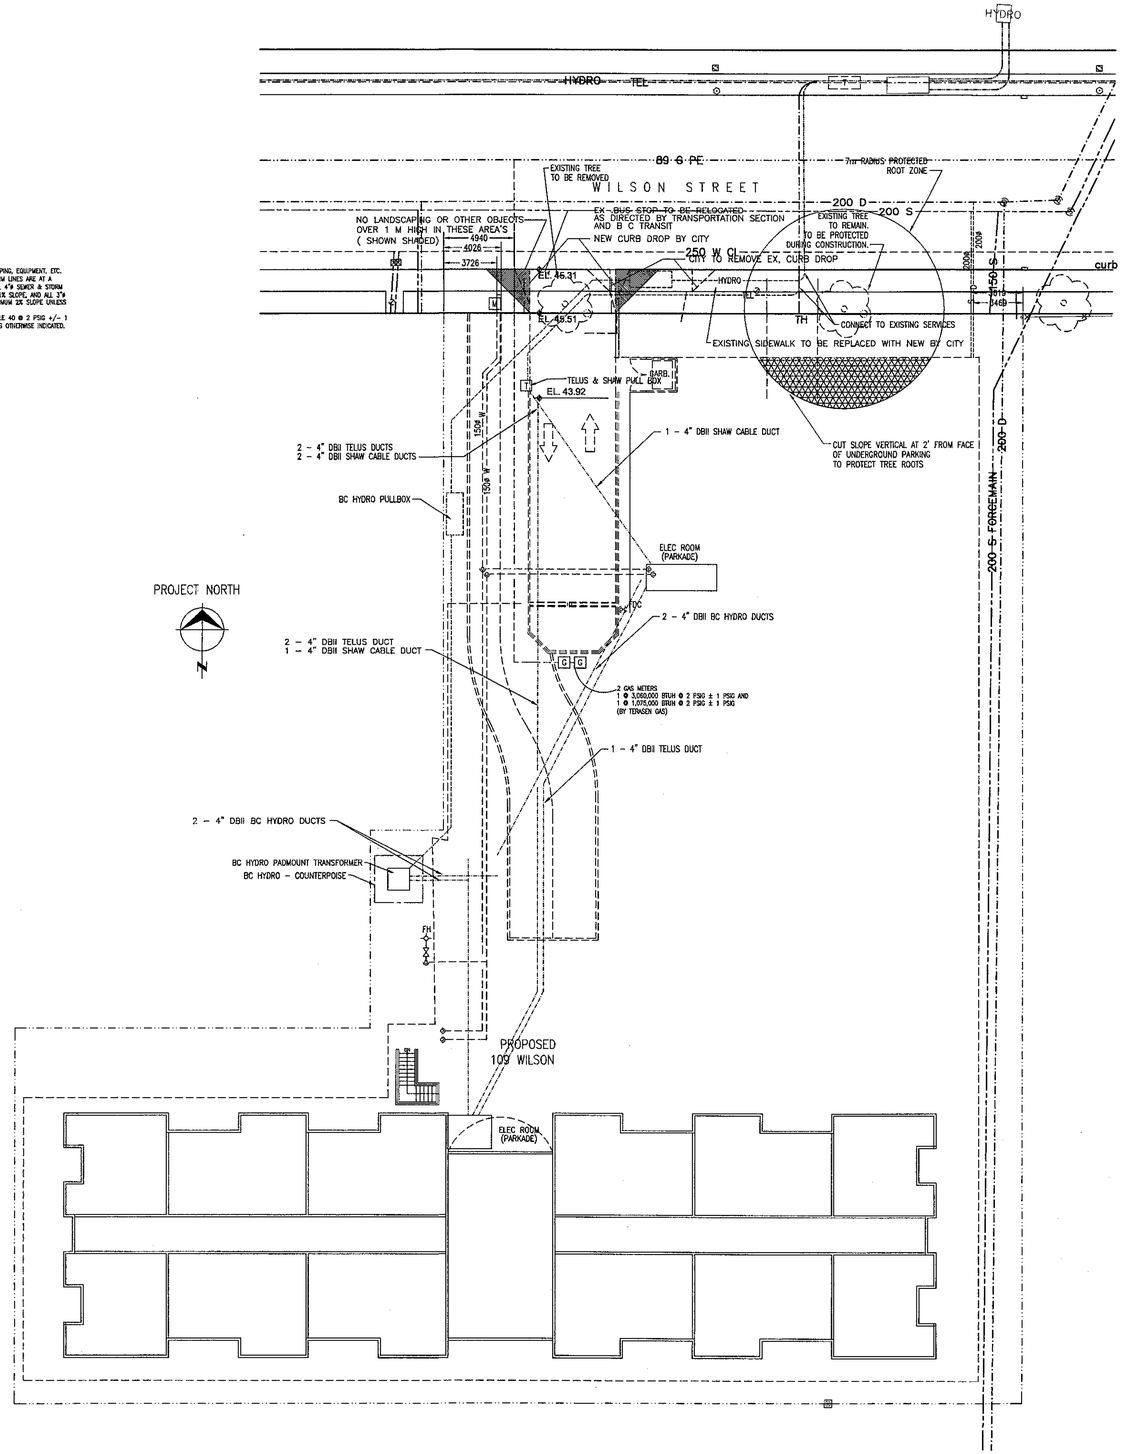

SITE SERVICE PLAN
SCALE NTS

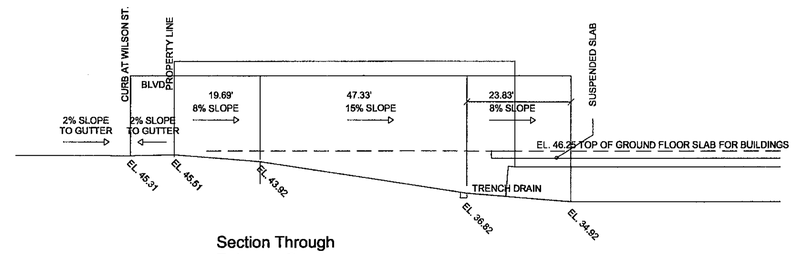

Section Through
Entrance Ramp
SCALE: 1:200

UNDERGROUND SERVICE INFORMATION		
INFORMATION IS AT PROPERTY LINE	STORM DRAIN	SANITARY SEWER
PROPOSED DEPTH (m)	2M	1.55M
PROPOSED INVERT ELEVATION (m)		
MAXIMUM DEPTH REQUESTED	☐ YES ☒ NO	☐ YES ☒ NO

NO.	DATE: (DDMMMYY)	DESCRIPTION
1	04NOV03	ISSUED FOR BUILDING PERMIT

AVALON MECHANICAL CONSULTANTS LTD.
#1 12224 Greenwood Street
Maple Ridge, B.C. V2X 1J6
Telephone 264-1128
Fax 264-1134

JOB NAME: THE WING–PHASE 1
109 WILSON ST., VICTORIA, B.C.

SHEET TITLE: SITE PLAN
SITE SERVICES

SCALE: AS NOTED
DESIGNED BY: D.C.
DRAWN BY: D.C.
APPROVED BY: M.D.
DATE: (DDMMMYY) 15OCT03
JOB NO.: 203079

SHEET: 1 OF 11
DWG NO.: M–1