N

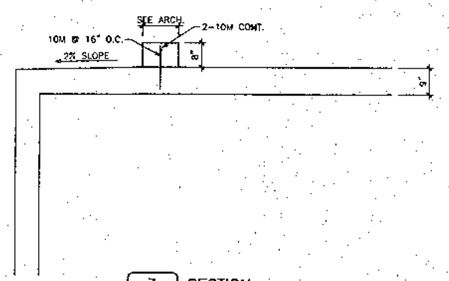

3 / S4.1 SECTION
1/2" = 1'-0"

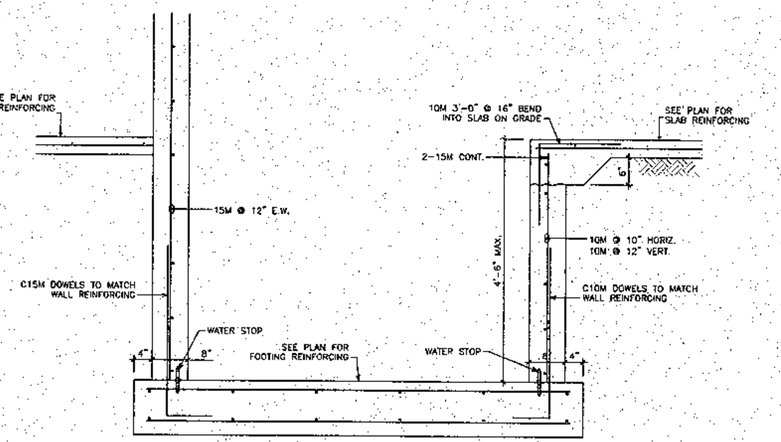

2 / S4.1 SECTION
3/4" = 1'-0"

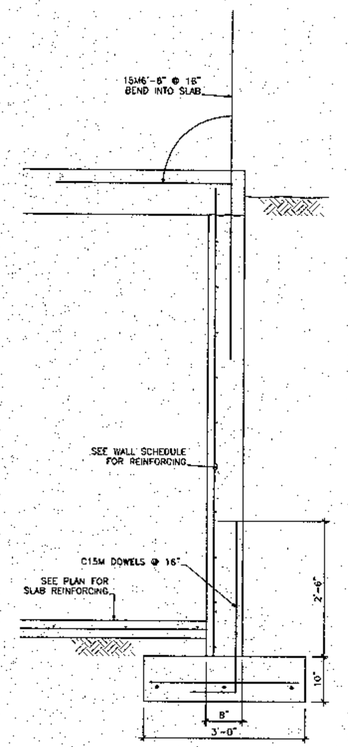

1 / S4.1 SECTION
3/4" = 1'-0"

NOV 7/03

DO NOT BUILD FROM THIS DRAWING UNLESS IT HAS BEEN MARKED "ISSUED FOR CONSTRUCTION" AND SIGNED BY THE ENGINEER IN THE ADJACENT COLUMN.

NO.	REVISION	DATE	BY
1	ISSUED FOR BUILDING PERMIT	OCT 07 03	

All drawings, plans, models, designs, specifications and other documents prepared by Read Jones Christoffersen Ltd. ("R.J.C.") and used in connection with this project are instruments of service for the work shown in them (the "Work") and as such are and remain the property of R.J.C. whether the Work is executed or not, and R.J.C. reserves the copyright in them and to the Work executed from them, and they shall not be used for any other work or project.

These drawings are "design drawings" only. The work "as constructed" may vary from what is shown on these drawings.

READ JONES CHRISTOFFERSEN LTD.
VANCOUVER VICTORIA NANAIMO CALGARY EDMONTON TORONTO
#2 - 949 Gladstone Ave. Victoria, BC V8T 2B1 Tel: 250-386-7794 Fax: 250-386-7799
Email: rjc@rjc.ca

Nicholas Bawlf
Architect
842 Gallery Street,
Victoria, BC, V8W 1Z8
phone / fax : 250) 824 0393
email : [illegible]

The Wing
Proposed Multi Family Residential Development
106 & 108 Wilson Street,
Victoria, B.C.

SHEET TITLE
SECTIONS

DESIGN	UG.	SHEET NO.
DRAWN	KG.	S4.1
DATE	2003-09	