CONCRETE COLUMN SCHEDULE				
NO.	WIDTH	LENGTH	VERTICAL BARS TIES	TIE LAYOUT
CC1	10"	3'-0"	8-20M VERT. 10M @ 10" TIES	TYPE --
CC2	10"	3'-0"	14-20M VERT. 10M @ 10" TIES	TYPE --

CONCRETE WALL SCHEDULE			
NO.	WIDTH	REINFORCING	DIAGRAM
CW1	8"	15M @ 16" VERT. I.F.	
		10M @ 10" HORZ. I.F.	
CW2	8"	10M @ 12" VERT. AT CENTER	
		10M @ 10" HORZ. AT CENTER	

1. SEE WALL REINFORCING NOTES ON SHEET S1.1 FOR DOWELS, LAPS, CORNER DETAILS OPENING DETAILS, ETC.
2. PROVIDE WALL CONTROL JOINTS AS SHOWN IN GENERAL NOTES.

STEEL COLUMN SCHEDULE		
NO.	DESCRIPTION	REMARKS
SC1	HSS 5 x 5 x 0.313	-

SLAB BAND REINFORCING SCHEDULE			
BOTTOM REINFORCING		TOP REINFORCING	
No.	REINFORCING	No.	REINFORCING
B1	5-25M11-0 + 5-25M10-5 ALT.	T1	6-C25M21-4 + 5-C25M19-8 ALT.
B2	10-25M24-7 STG.	T2	14-30M16-4 STG. 16"
B3	6-30M19-8 + 6-30M18-0 ALT.	T3	18-30M15-4 STG. 16"
B4	10-25M15-5 STG.	T4	8-C20M7-10
B5	14-25M23-0 STG.	T5	6-C20M7-10
B6	6-25M19-8 + 6-25M18-0 ALT.	T6	4-C20M6-6
B7	10-25M23-0 STG.	T7	11-30M16-4 STG. 16"
B8	4-25M19-8 + 4-25M18-0 ALT.	T8	16-25M16-4 STG. 16"
B9	8-25M19-8 STG.	T9	6-20M15-6 STG. 12"
B10	12-30M24-7 STG.	T10	6-25M18-0 STG. 16"
B11	12-30M37-0 + 12-30M33-0 ALT.	T11	8-C20M11-9

NOTE: SLAB BOTTOM TEMPERATURE REINFORCING 15M @ 16" O.C. E.W. BOTTOM U.N.O.

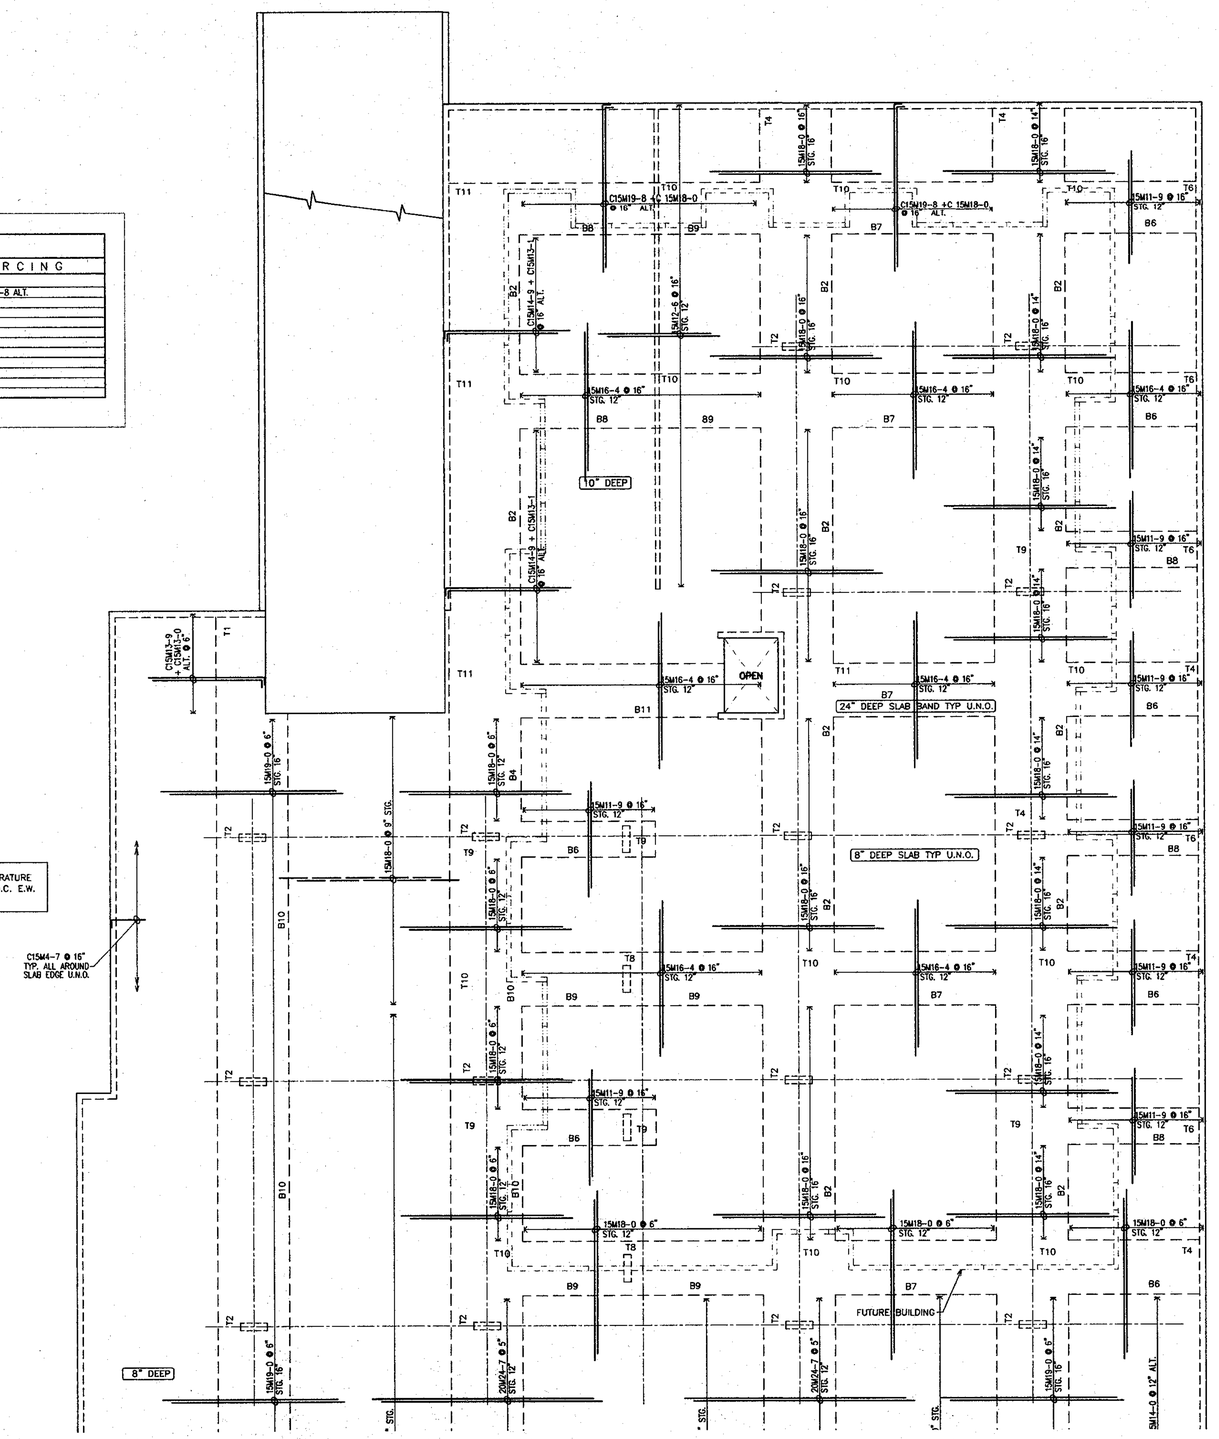

PARTIAL MAIN FLOOR PLAN – CONCRETE OUTLINE

SCALE 1/8" = 1'-0"

NOV 1/03

DO NOT BUILD FROM THIS DRAWING UNLESS IT HAS BEEN MARKED "ISSUED FOR CONSTRUCTION" AND SIGNED BY THE ENGINEER IN THE ABOVE COLUMN.

NO.	REVISION	DATE	BY
1	ISSUED FOR BUILDING PERMIT	OCT 07 03	

All drawings, plans, models, designs, specifications and other documents prepared by Read Jones Christoffersen Ltd. ("R.J.C.") and used in connection with this project are instruments of service for the work shown in them (the "Work") and as such are and remain the property of R.J.C. whether the Work is executed or not, and R.J.C. reserves the copyright in them and in the Work executed from them, and they shall not be used for any other work or project.

These drawings are "design drawings" only. The work "as constructed" may vary from what is shown on these drawings.

READ JONES CHRISTOFFERSEN LTD.
VANCOUVER VICTORIA NANAIMO CALGARY EDMONTON TORONTO
129 – 645 TYEE ROAD, VICTORIA, B.C. V9A 6X5 TEL 250-384-7594 FAX 250-384-7595
EMAIL rjc@rjc.ca WEBSITE www.rjc.ca

Nicholas Bawlf
Architect
642 Battery Street,
Victoria, BC, V8V 1E5
phone / fax : 2808 884 8071
e-mail : pandabaff@shaw.com

The Wing
Proposed Multi Family Residential Development
105 & 109 Wilson Street,
Victoria, B.C.

SHEET TITLE: PARTIAL MAIN FLOOR PLAN-CONCRETE OUTLINE

DESIGN	W.G.	SHEET NO.
DRAWN	K.G.	S2.4
PROJECT	2194-01	OF