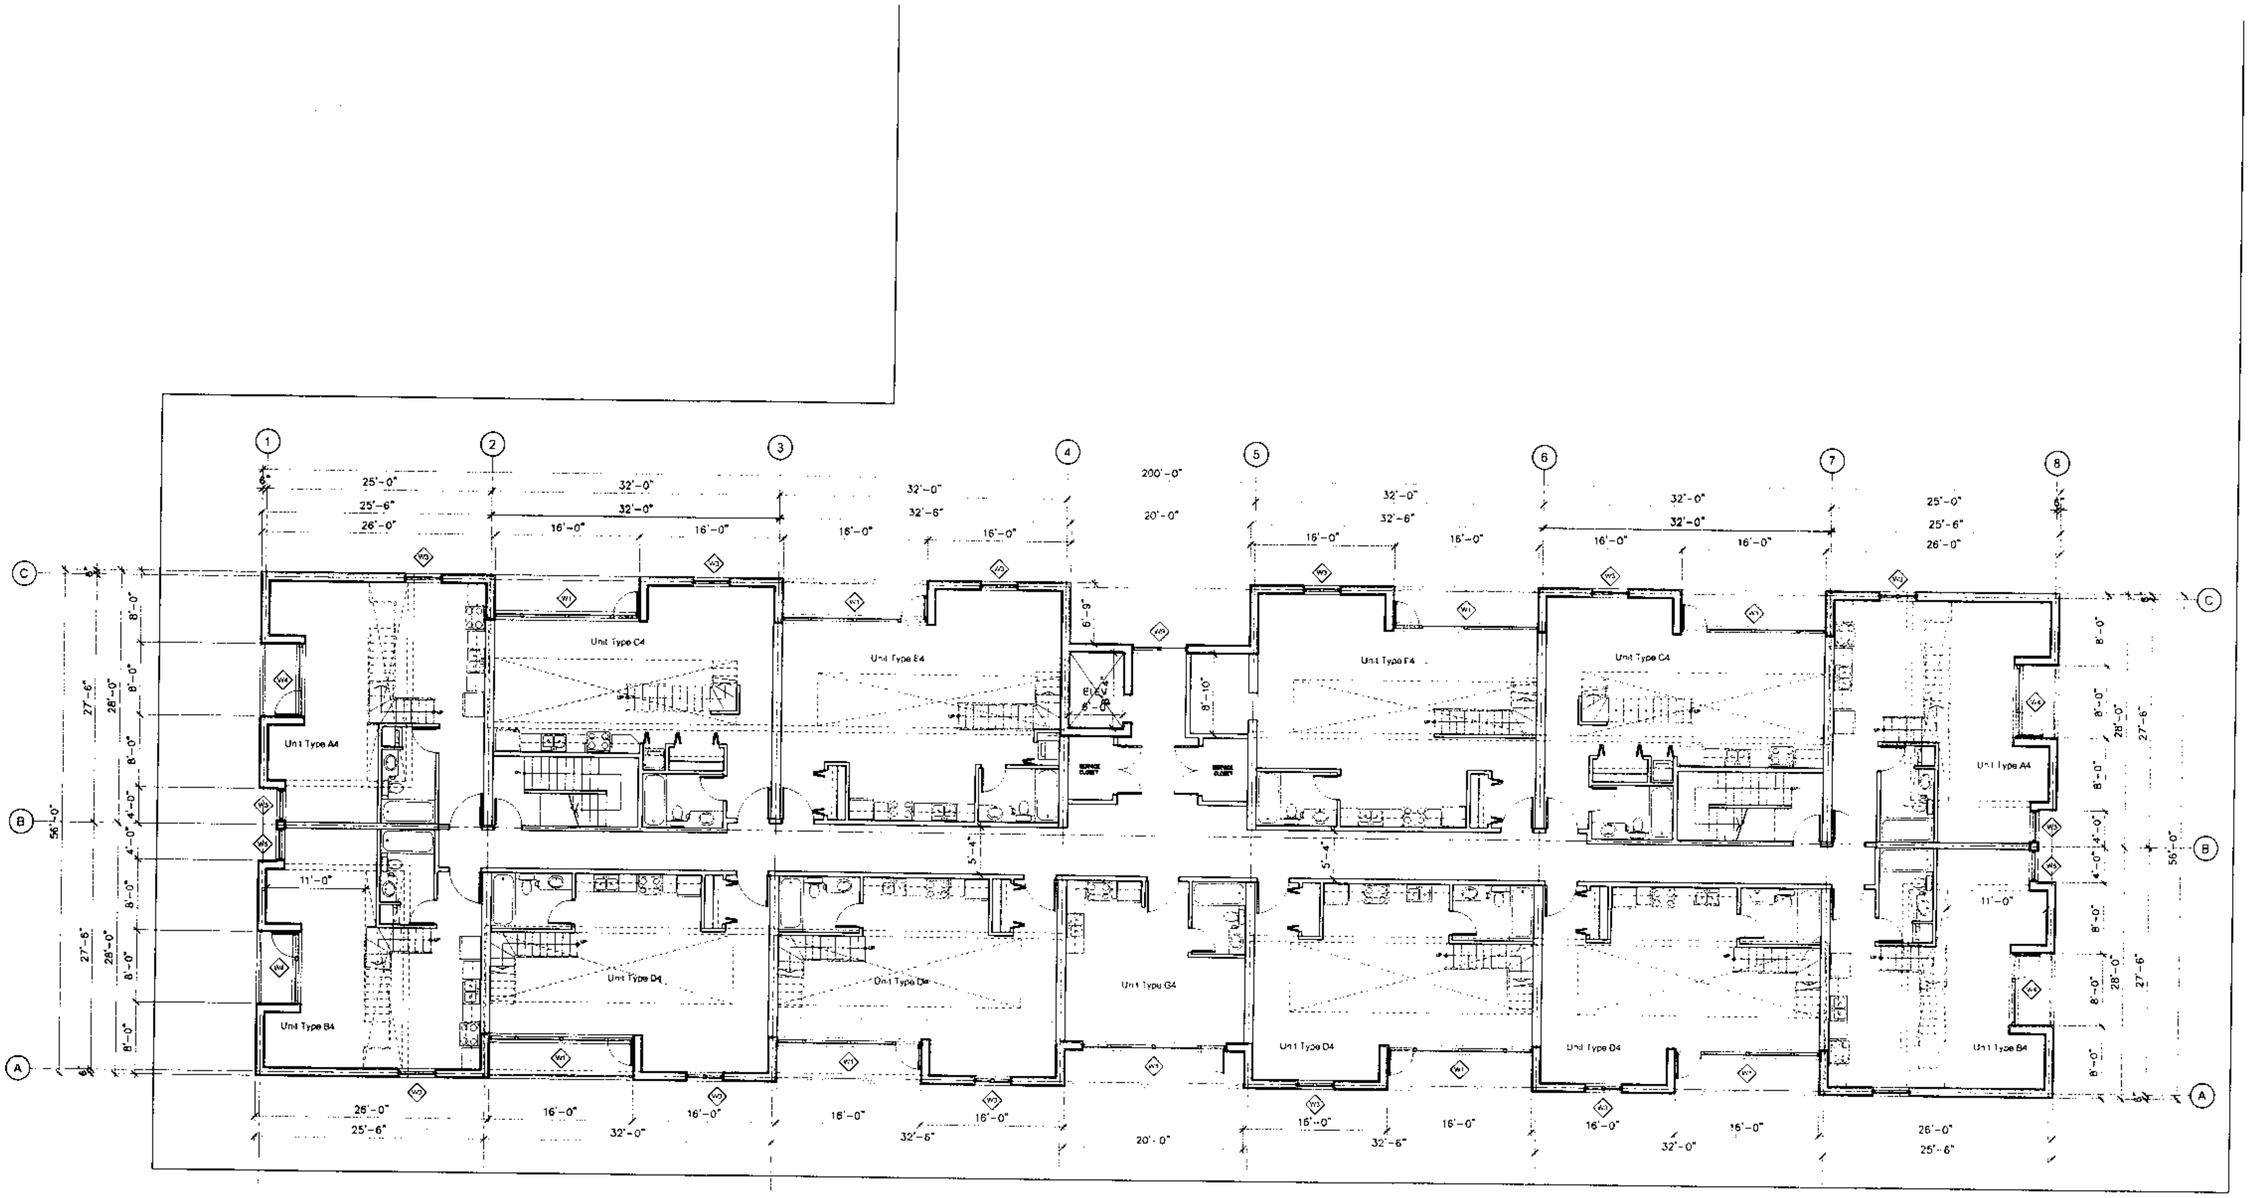

1 / A-2.6 4TH Floor Plan

SCALE 1/8" = 1'-0"

Nicholas Bowlf Architect 642 Battery Street, Victoria, BC, V8V 1E5 phone / fax : 250) 384 8871 e-mail : pmdadoff@shaw.com	The Wing Proposed Multi Family Residential Development 105 & 109 Wilson Street, Victoria, B.C.	SHEET TITLE 4th FLOOR PLAN DESIGN N. Bowlf DRAWN DATE 5:10:03 SHEET NO. A2.5