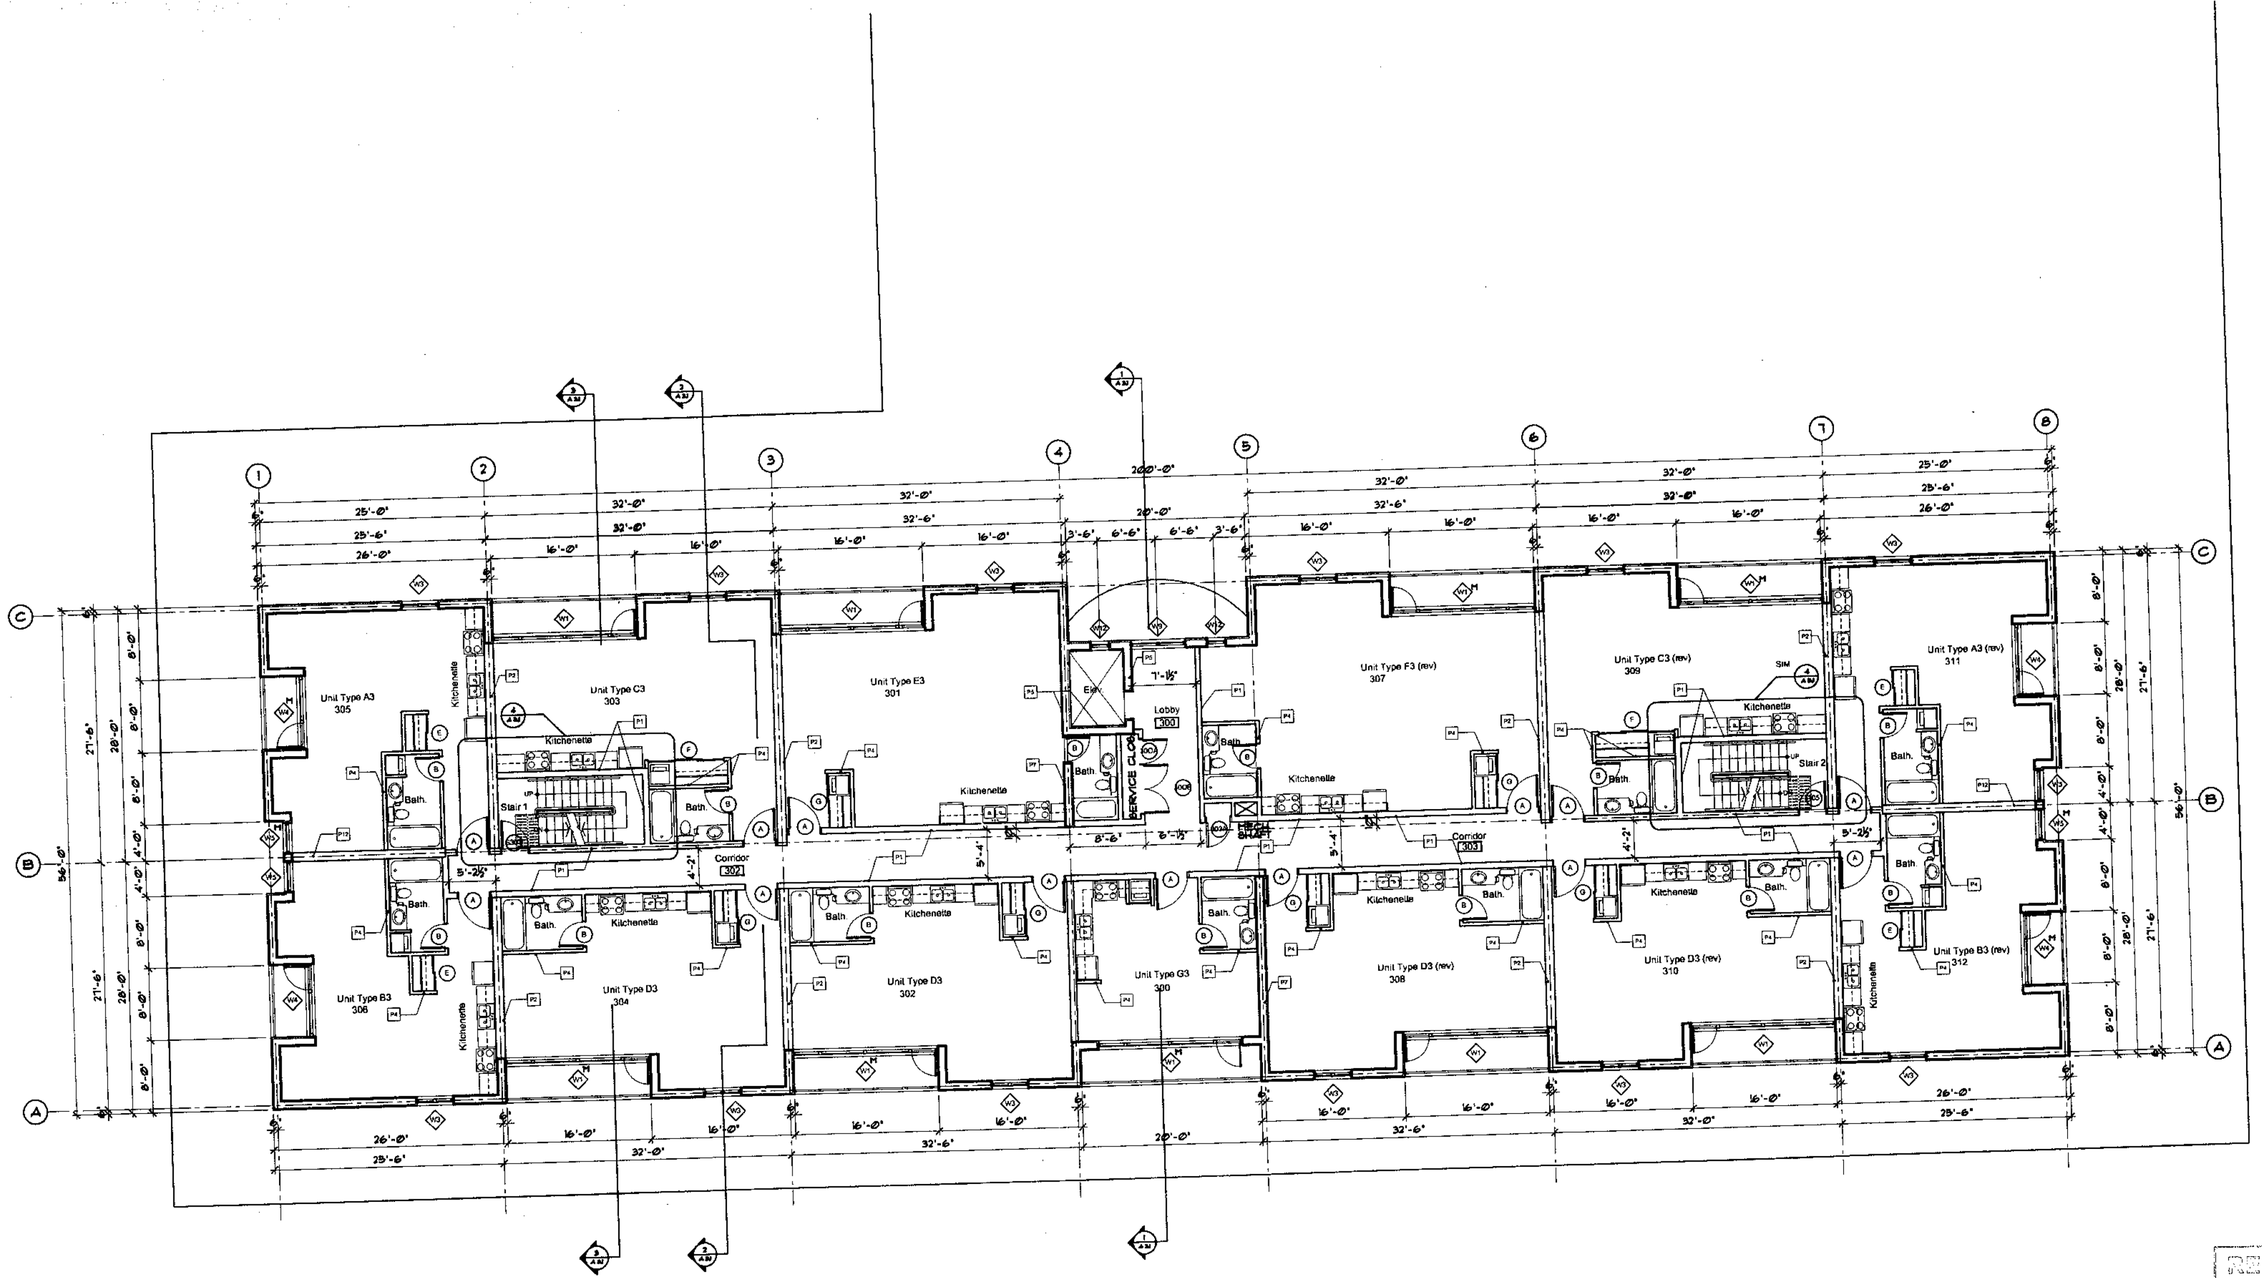

3rd Floor Plan
1 / A2.4
SCALE: 1/8" = 1'-0"

INTERIOR WALL TYPES

P1 8" CORRIDOR WALLS -
1 LAYER 5/8" TYPE X GYPSUM BOARD
2 X 6 STUDS STAGGERED @ 16" O.C.
ON 2 X 8 PLATES TOP AND BOTTOM
1 LAYER OF SOUND ATTENUATION BATT INSULATION
2 LAYERS 5/8" TYPE X GYPSUM BOARD
1 HR FIRE RATED WALL ASSEMBLY BCBC W3a STC 52

P2 5" PARTY WALL -
1 LAYER 5/8" TYPE X GYPSUM BOARD
2 X 4 STUDS STAGGERED @ 16" O.C.
ON 2 X 4 PLATES TOP AND BOTTOM
3-3/4" AIR SPACE 2 X 4 STUDS @ 16" O.C.
ON 2 X 4 PLATES TOP AND BOTTOM
1 LAYER OF SOUND ATTENUATION BATT INSULATION
1 LAYER 5/8" TYPE X GYPSUM BOARD
1 HR FIRE RATED WALL ASSEMBLY BCBC W3c STC 54

P3 8" PARTY WALL -
1 LAYER 5/8" TYPE X GYPSUM BOARD
2 X 4 STUDS @ 16" O.C.
ON 2 X 4 PLATES TOP AND BOTTOM
1" AIR SPACE 2 X 4 STUDS @ 16" O.C.
ON 2 X 4 PLATES TOP AND BOTTOM
1 LAYER OF SOUND ATTENUATION BATT INSULATION
1 LAYER 5/8" TYPE X GYPSUM BOARD
1 HR FIRE RATED WALL ASSEMBLY BCBC W3c STC 54

P4 INTERIOR PARTITION - NON LOAD BEARING
1 LAYER 1/2" GYPSUM BOARD
2 X 4 STUDS @ 16" O.C.
ON 2 X 4 PLATES TOP AND BOTTOM
1 LAYER 1/2" GYPSUM BOARD

P5 SUITE - ELEVATOR SHAFT
1 LAYER 5/8" TYPE X GYPSUM BOARD
RESILIANT FURRING CHANNELS @ 16" O.C.
11-1/2" ARDOX WALL SYSTEM WITH 6" CONCRETE CORE
1 HR FIRE RATED WALL ASSEMBLY BCBC W3c STC 55

P6 INTERIOR WALL - LOAD BEARING
1 LAYER 1/2" GYPSUM BOARD
2 X 4 STUDS @ 16" O.C.
2-2 X 4 TOP PLATES
2- 2 X 4 BOTTOM PLATES
1 LAYER 1/2" GYPSUM BOARD

P7 ARDOX PARTY WALL -
1 LAYER 5/8" TYPE X GYPSUM BOARD
11-1/2" ARDOX WALL SYSTEM WITH 6" CONCRETE CORE
1 LAYER 5/8" TYPE X GYPSUM BOARD

P8 SHAFT WALL -
1 LAYER 5/8" TYPE X GYPSUM BOARD
3-5/8" STEEL STUDS @16" O.C.
1 LAYER 5/8" TYPE X GYPSUM BOARD

P9 STORAGE ROOM PARKADE
1 LAYER 5/8" TYPE X GYPSUM BOARD
2-3-5/8" STEEL STUDS @ 16" O.C.
1 LAYER 5/8" TYPE X GYPSUM BOARD
1 HR RATED ASSEMBLY

P10 PARKADE
6" CONCRETE BLOCKWORK
PAINTED
1 HR RATED ASSEMBLY

P11 6" CORRIDOR WALL -
1 LAYER 5/8" TYPE X GYPSUM BOARD
2 X 4 STUDS @ 16" O.C.
ON 2 X 6 PLATES TOP AND BOTTOM
1 LAYER OF SOUND ATTENUATION BATT INSULATION
1 LAYER 5/8" TYPE X GYPSUM BOARD
1 HR FIRE RATED WALL ASSEMBLY BCBC W3c STC 54

P12 5" PARTY WALL -
1 LAYER 5/8" TYPE X GYPSUM BOARD
2 X 6 STUDS @ 16" O.C.
ON 2 X 6 PLATES TOP AND BOTTOM
1" AIR SPACE
1 LAYER OF SOUND ATTENUATION BATT INSULATION
2 X 6 STUDS @ 16" O.C.
ON 2 X 6 PLATES TOP AND BOTTOM
1 LAYER 5/8" TYPE X GYPSUM BOARD
1 HR FIRE RATED WALL ASSEMBLY BCBC W3c STC 54

NOTE: PLATFORM FRAME ALL CONSTRUCTION TO EACH FLOOR LEVEL INCLUDING ALL MEZZANINE LEVELS.

RECEIVED
NOV 28 2003
CITY OF VICTORIA
PERMITS & INSPECTIONS DIVISION

27/11/03

Nicholas Bawlf
Architect
642 Battery Street,
Victoria, BC, V8V 1E8
phone / fax : 250 384 2671
e-mail : nbawlf@shaw.ca

The Wing
Proposed Multi Family Residential Development Phase 1
105 & 109 Wilson Street
Victoria, B.C.

SHEET TITLE: 3rd FLOOR PLAN
DESIGN: N. Bawlf
DRAWN:
DATE: 24.11.03
SHEET NO. A2.4
OF